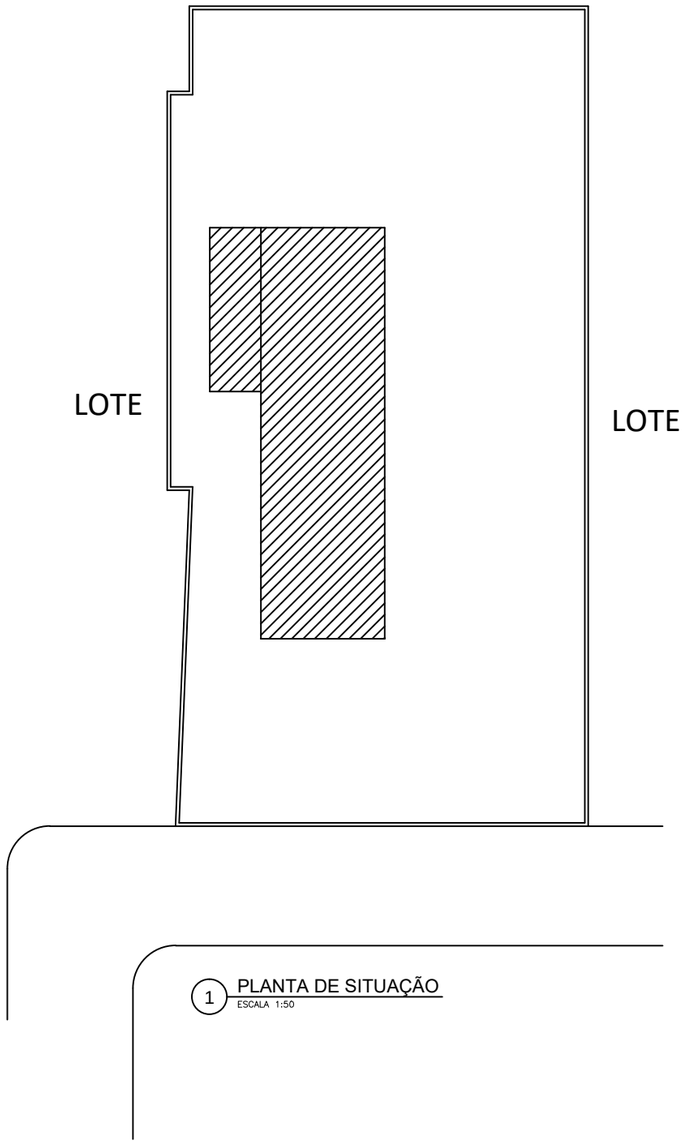
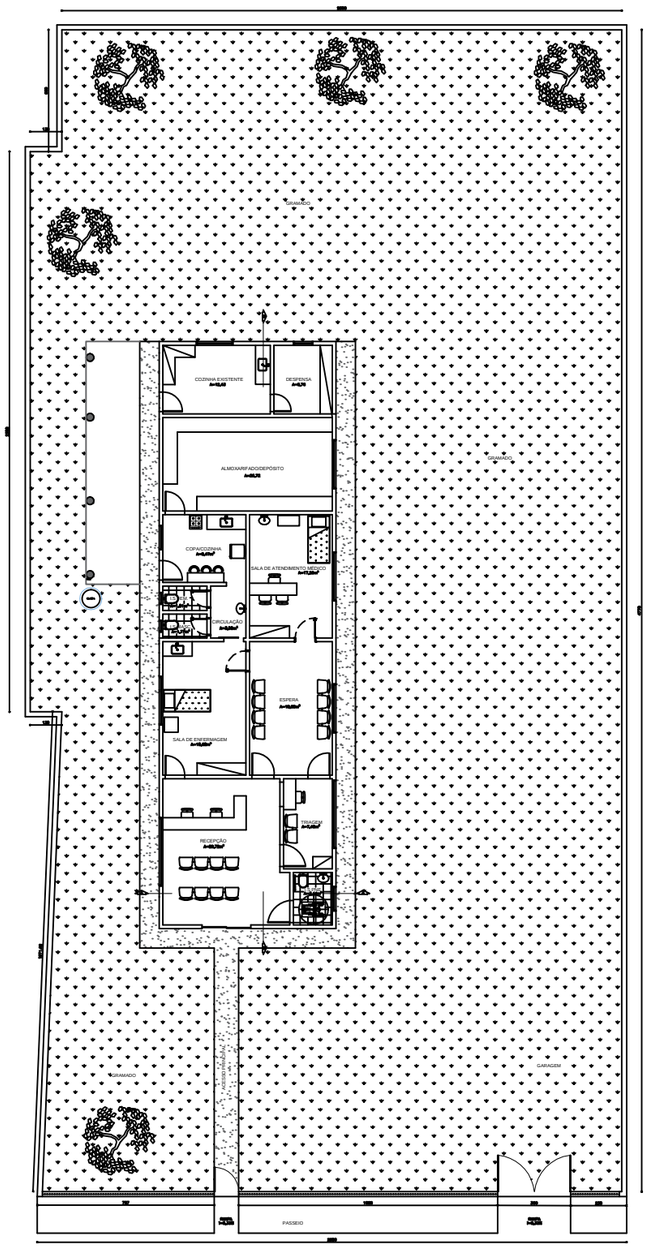
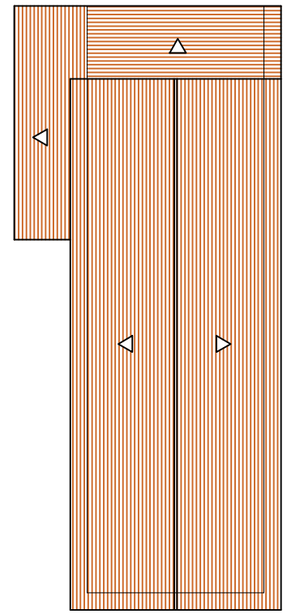
PRODUCED BY AN AUTODESK EDUCATIONAL PRODUCT



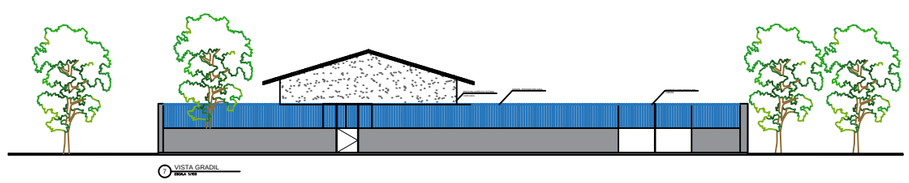

1 PLANTA DE SITUAÇÃO
ESCALA 1:50




2 IMPLANTAÇÃO
ESCALA 1:50



3 COBERTURA
ESCALA 1:50




PRODUCED BY AN AUTODESK EDUCATIONAL PRODUCT